NICKI & KAREN

laporta crystal

ARCHITECTURAL RENDERINGS

for

ADDITION

www.HeartridgeEstate.com

2200 White Stallion Road

ENLARGED SITE PLAN (LOWER PAD)

SCALE: 1" = 10'-0"

arc DESIGN GROUP
1000 PASEO CAMARILLO
SUITE 209
CAMARILLO, CA 93010
805-484-4277

ENGINEER:

PROJECT:

SHEET TITLE: ENLARGED SITE PLAN- LOWER PAD

DRAWING SCALE: 1" = 10'-0"

DATE: OCTOBER 23, 2008

REVISIONS:

SHEET NO: A1.1a

WEST ELEVATION

EAST ELEVATION

SOUTH ELEVATION

NORTH ELEVATION

arc DESIGN GROUP
ARTISTIC RESIDENTIAL CREATIONS
1080 PASEO CAMARILLO
SUITE 230
CAMARILLO, CA 93010
805-484-4277

ENGINEER:

PROJECT:

SHEET TITLE: EXTERIOR ELEVATIONS-GYM

DRAWING SCALE: 1/4" = 1'-0"

DATE: OCTOBER 23, 2008

REVISIONS:

SHEET NO. A2.3a

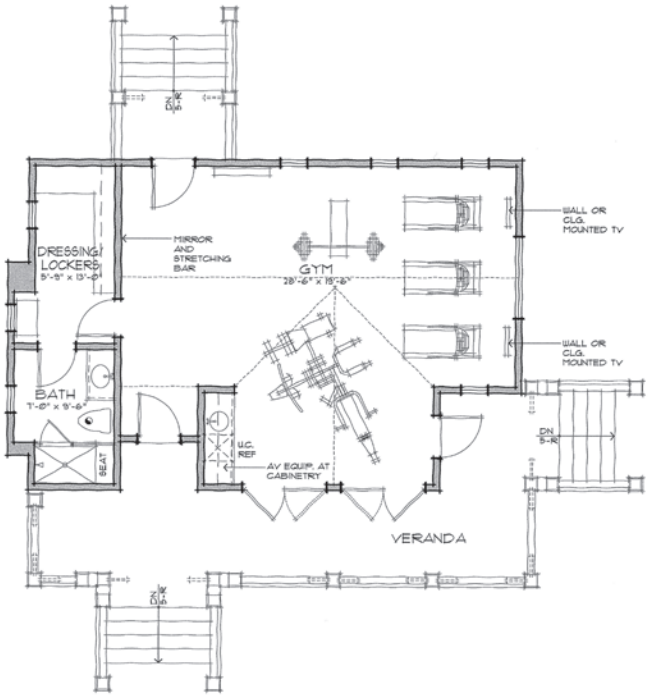

GYM FLOOR PLAN

FINISHED FLOOR AREA:	813 SQ. FT.
VERANDA/COVERED RAMP:	386 SQ. FT.
TOTAL AREA UNDER COVER:	1199 SQ. FT.

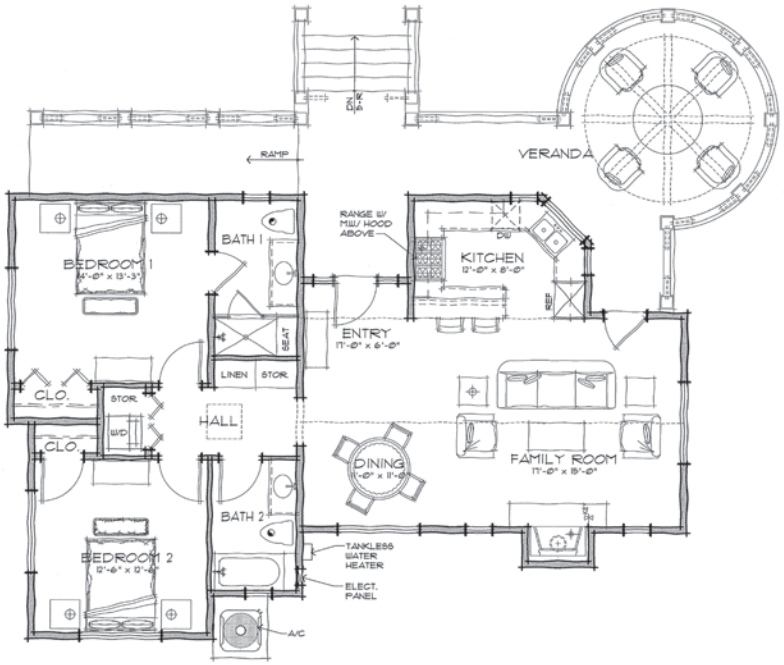

GUEST HOUSE FLOOR PLAN

FINISHED FLOOR AREA:	1200 SQ. FT.
VERANDA/COVERED RAMP:	552 SQ. FT.

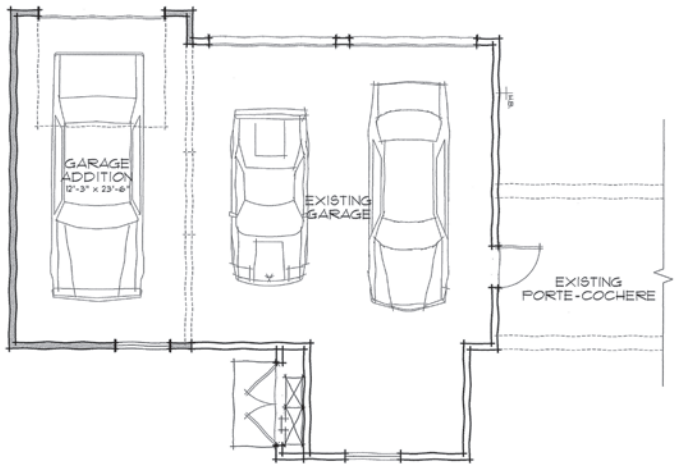

GARAGE ADDITION FLOOR PLAN

ADDITIONAL GARAGE AREA: 331 SQ. FT.

arc DESIGN GROUP
ARTISTIC RESIDENTIAL CREATIONS
1000 PASEO CAMARILLO
SUITE 220
CAMARILLO, CA 93010
805 484 4277

ENGINEER:

PROJECT:

SHEET TITLE: FLOOR PLANS

DRAWING SCALE: 1/4" = 1'-0"

DATE: OCTOBER 23, 2008

REVISIONS:

SHEET NO. A2.1

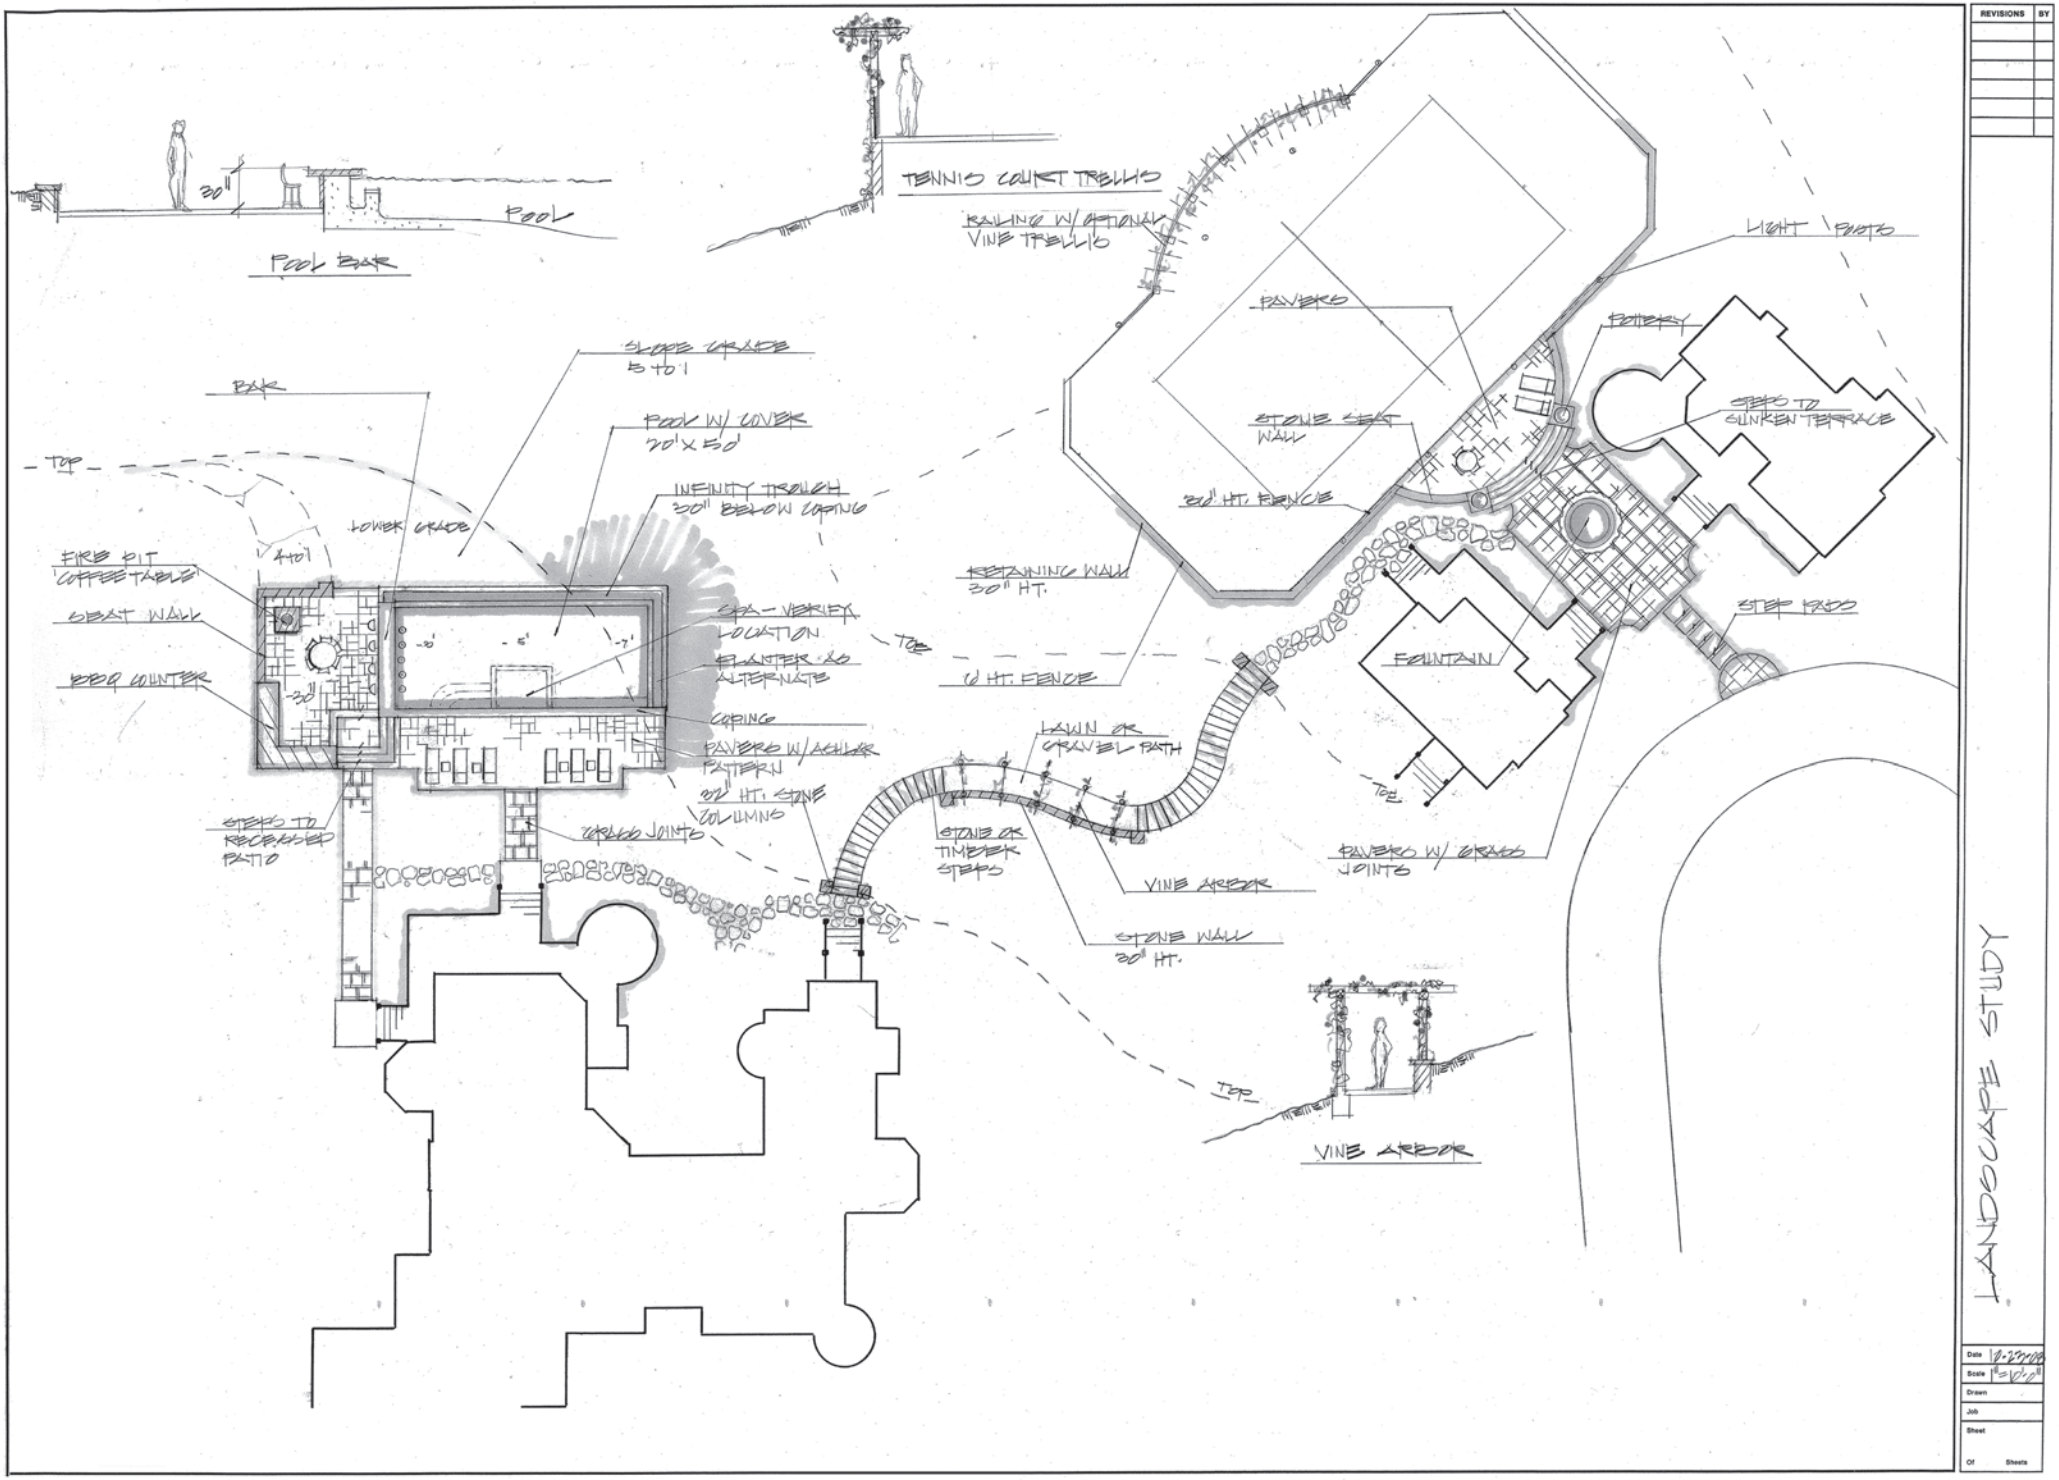

REVISIONS | BY

LANDSCAPE STUDY

Date 10-27-08
Scale 1/8"=1'-0"
Drawn
Job
Sheet
Of Sheets